


A-98
ALERO CORP
5 1/29/81

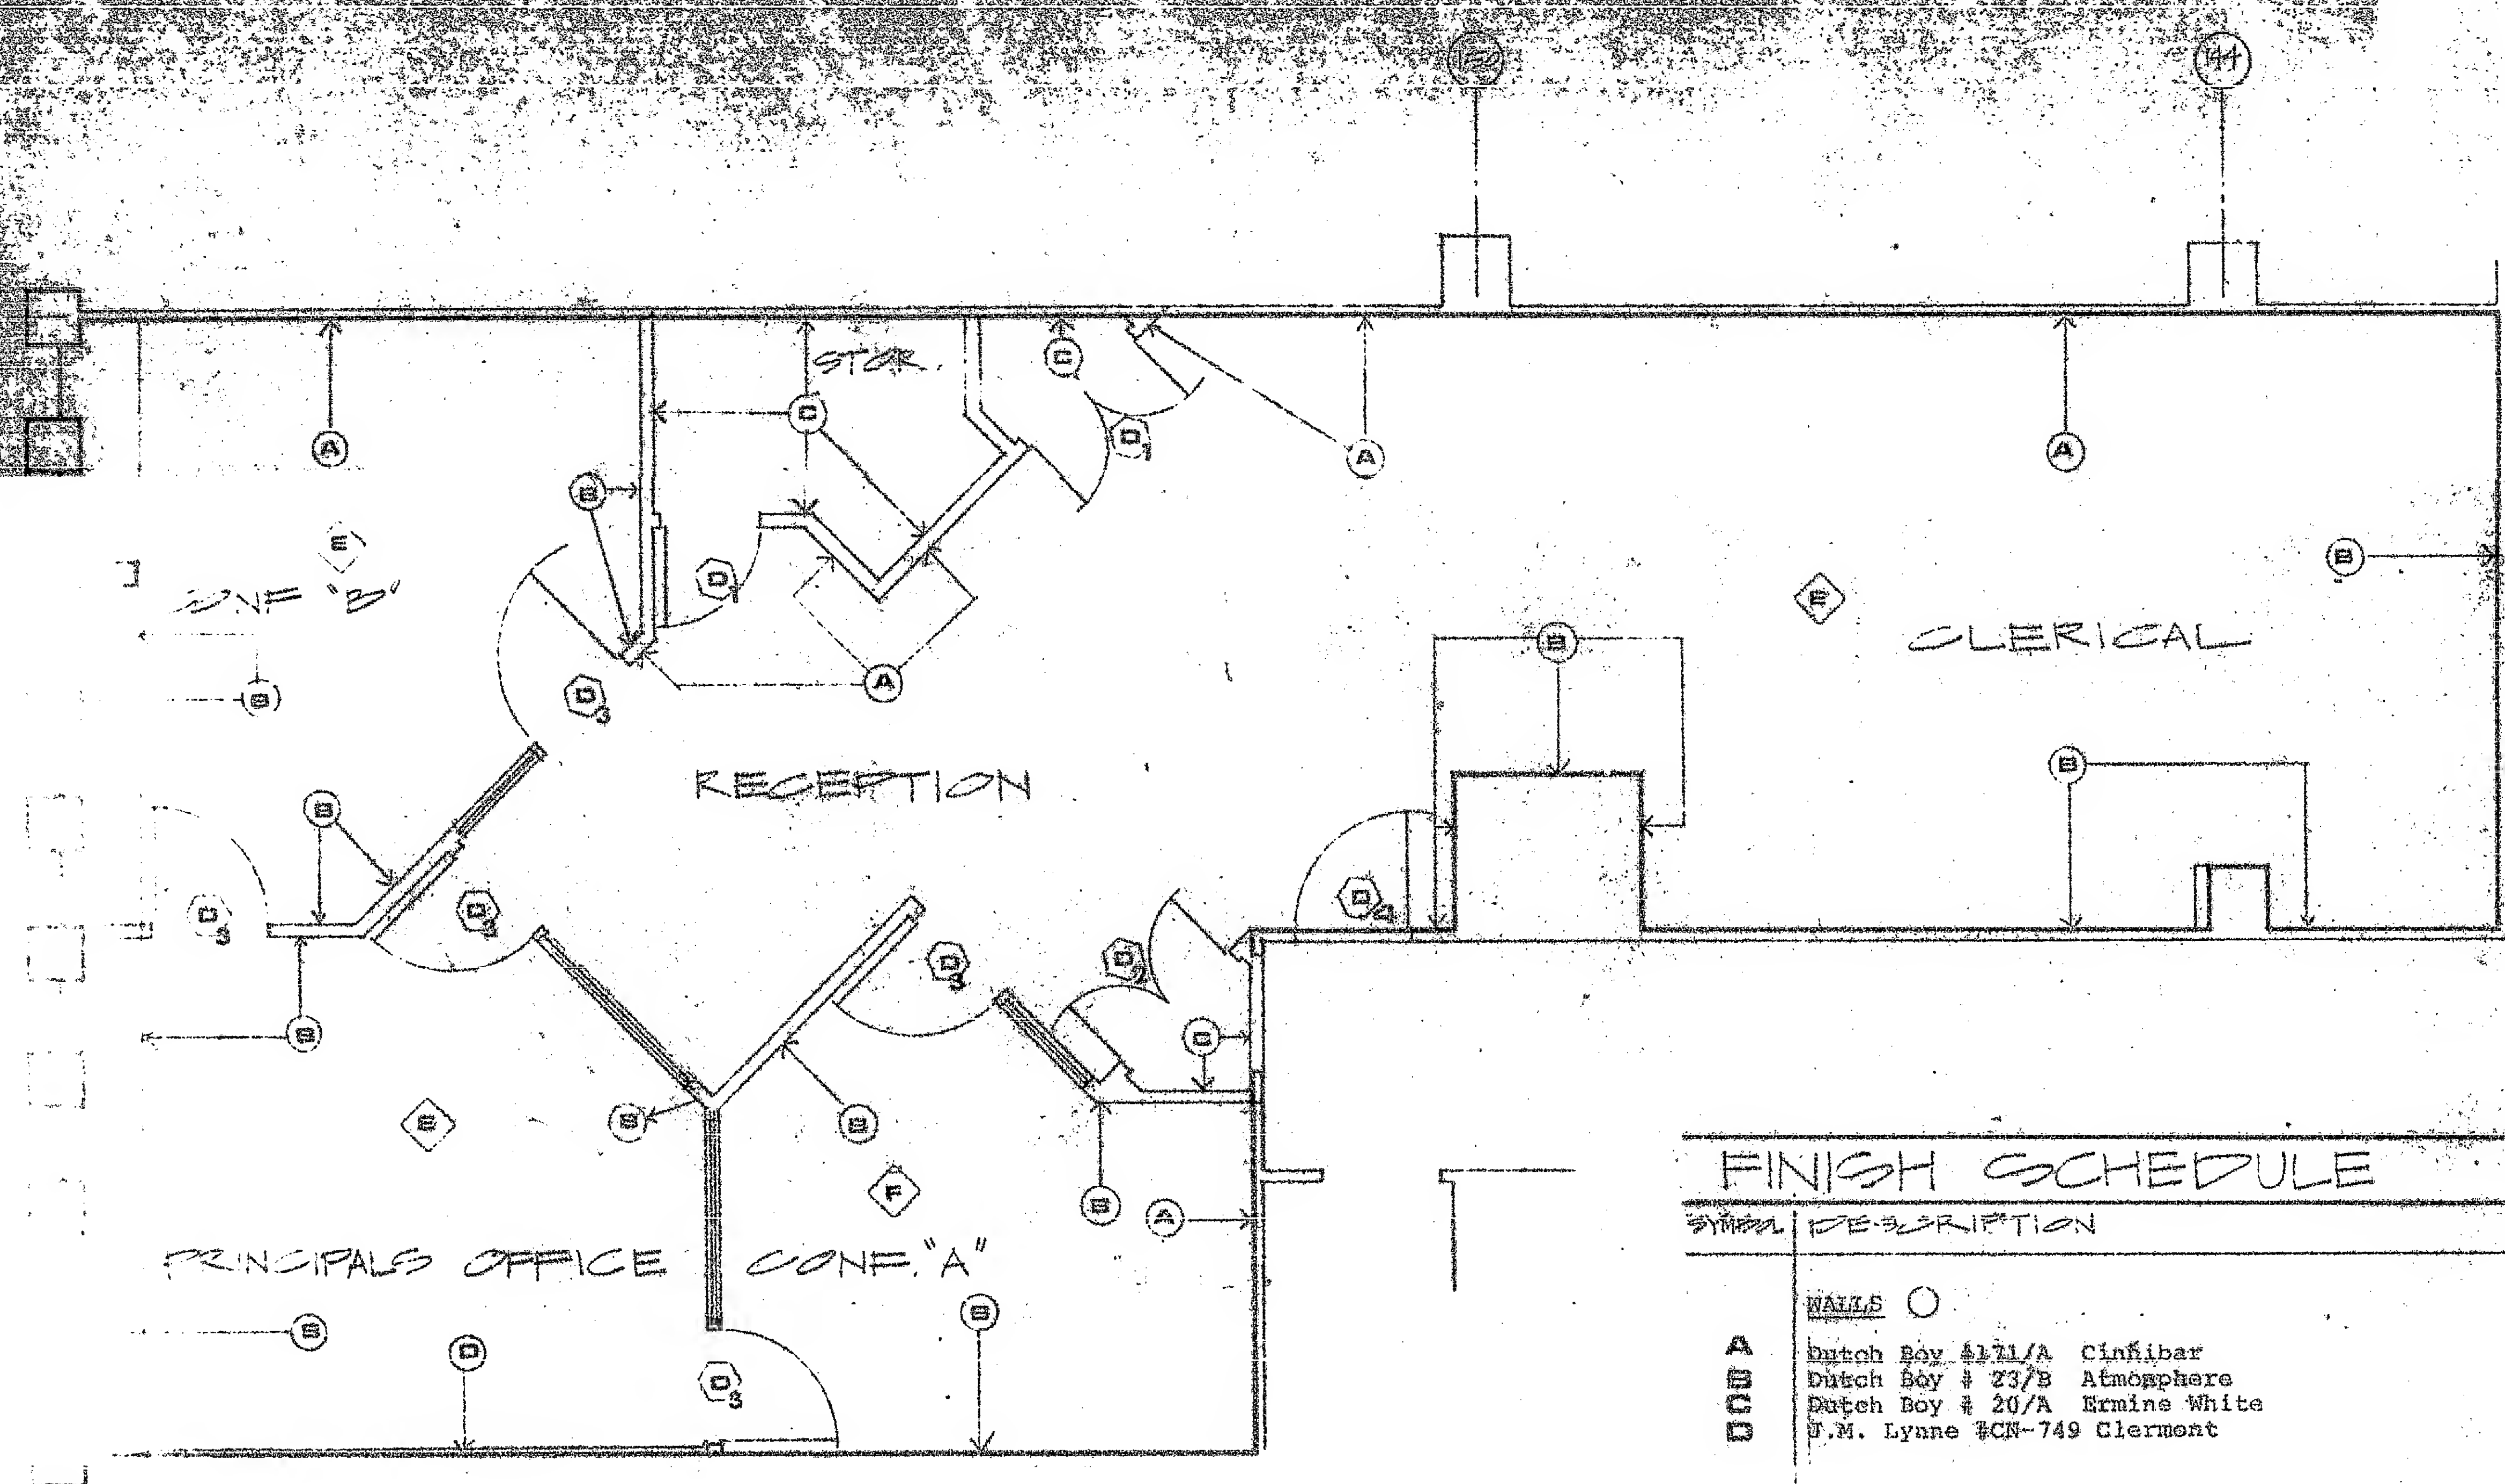

NOTES:

1. ALL FINISH MATERIALS TO BE SUPPLIED AND INSTALLED BY G.C.

FINISH SCHEDULE

| SYMBOL | DESCRIPTION |
|----------------|--|
| WALLS | |
| A | Dutch Boy #171/A Cinnibar |
| B | Dutch Boy # 23/B Atmosphere |
| C | Dutch Boy # 20/A Ermine White |
| D | F.M. Lyne #CN-749 Clermont |
| DOORS | |
| D ₁ | Door - Dutch Boy #171/A Cinnibar Semigloss Jamb - Dutch Boy # 20/H Nickel Semigloss |
| D ₂ | Door - Dutch Boy #20/H Nickel Semigloss Jamb - Dutch Boy #171/A Cinnibar Semigloss |
| D ₃ | Door - FLEX WOOD VENEER / COLOR TO BE SELECTED Jamb - Blk Anodized Extruded Aluminum Frame |
| D ₄ | Door - FLEX WOOD VENEER / COLOR TO BE SELECTED BY R.O.D.G. Jamb - DUTCH BOY #171/A CINNIBAR SEMIGLOSS |
| FLOOR | |
| E | "Gorman Carpets" Style - Westwood, #2722 - Charcoal |

CORP
ALERO CORP
ALBANY, NY

FINISH PLAN

RCL DESIGN GROUP INC.

designed by: CM rev: 29 JAN 81
drawn by: CM rev: 18 DEC 80
date: 18 DEC 80 rev: 18 DEC 80
scale: 1/4"=1'-0" rev: 18 DEC 80
THESE PLANS ARE AN INSTRUMENT OF SERVICE AND REMAINS THE PROPERTY OF THE DESIGNER. ANY REUSE OR REPRODUCTION OF THESE PLANS WITHOUT THE WRITTEN PERMISSION OF THE DESIGNER WILL BE PROSECUTED.